
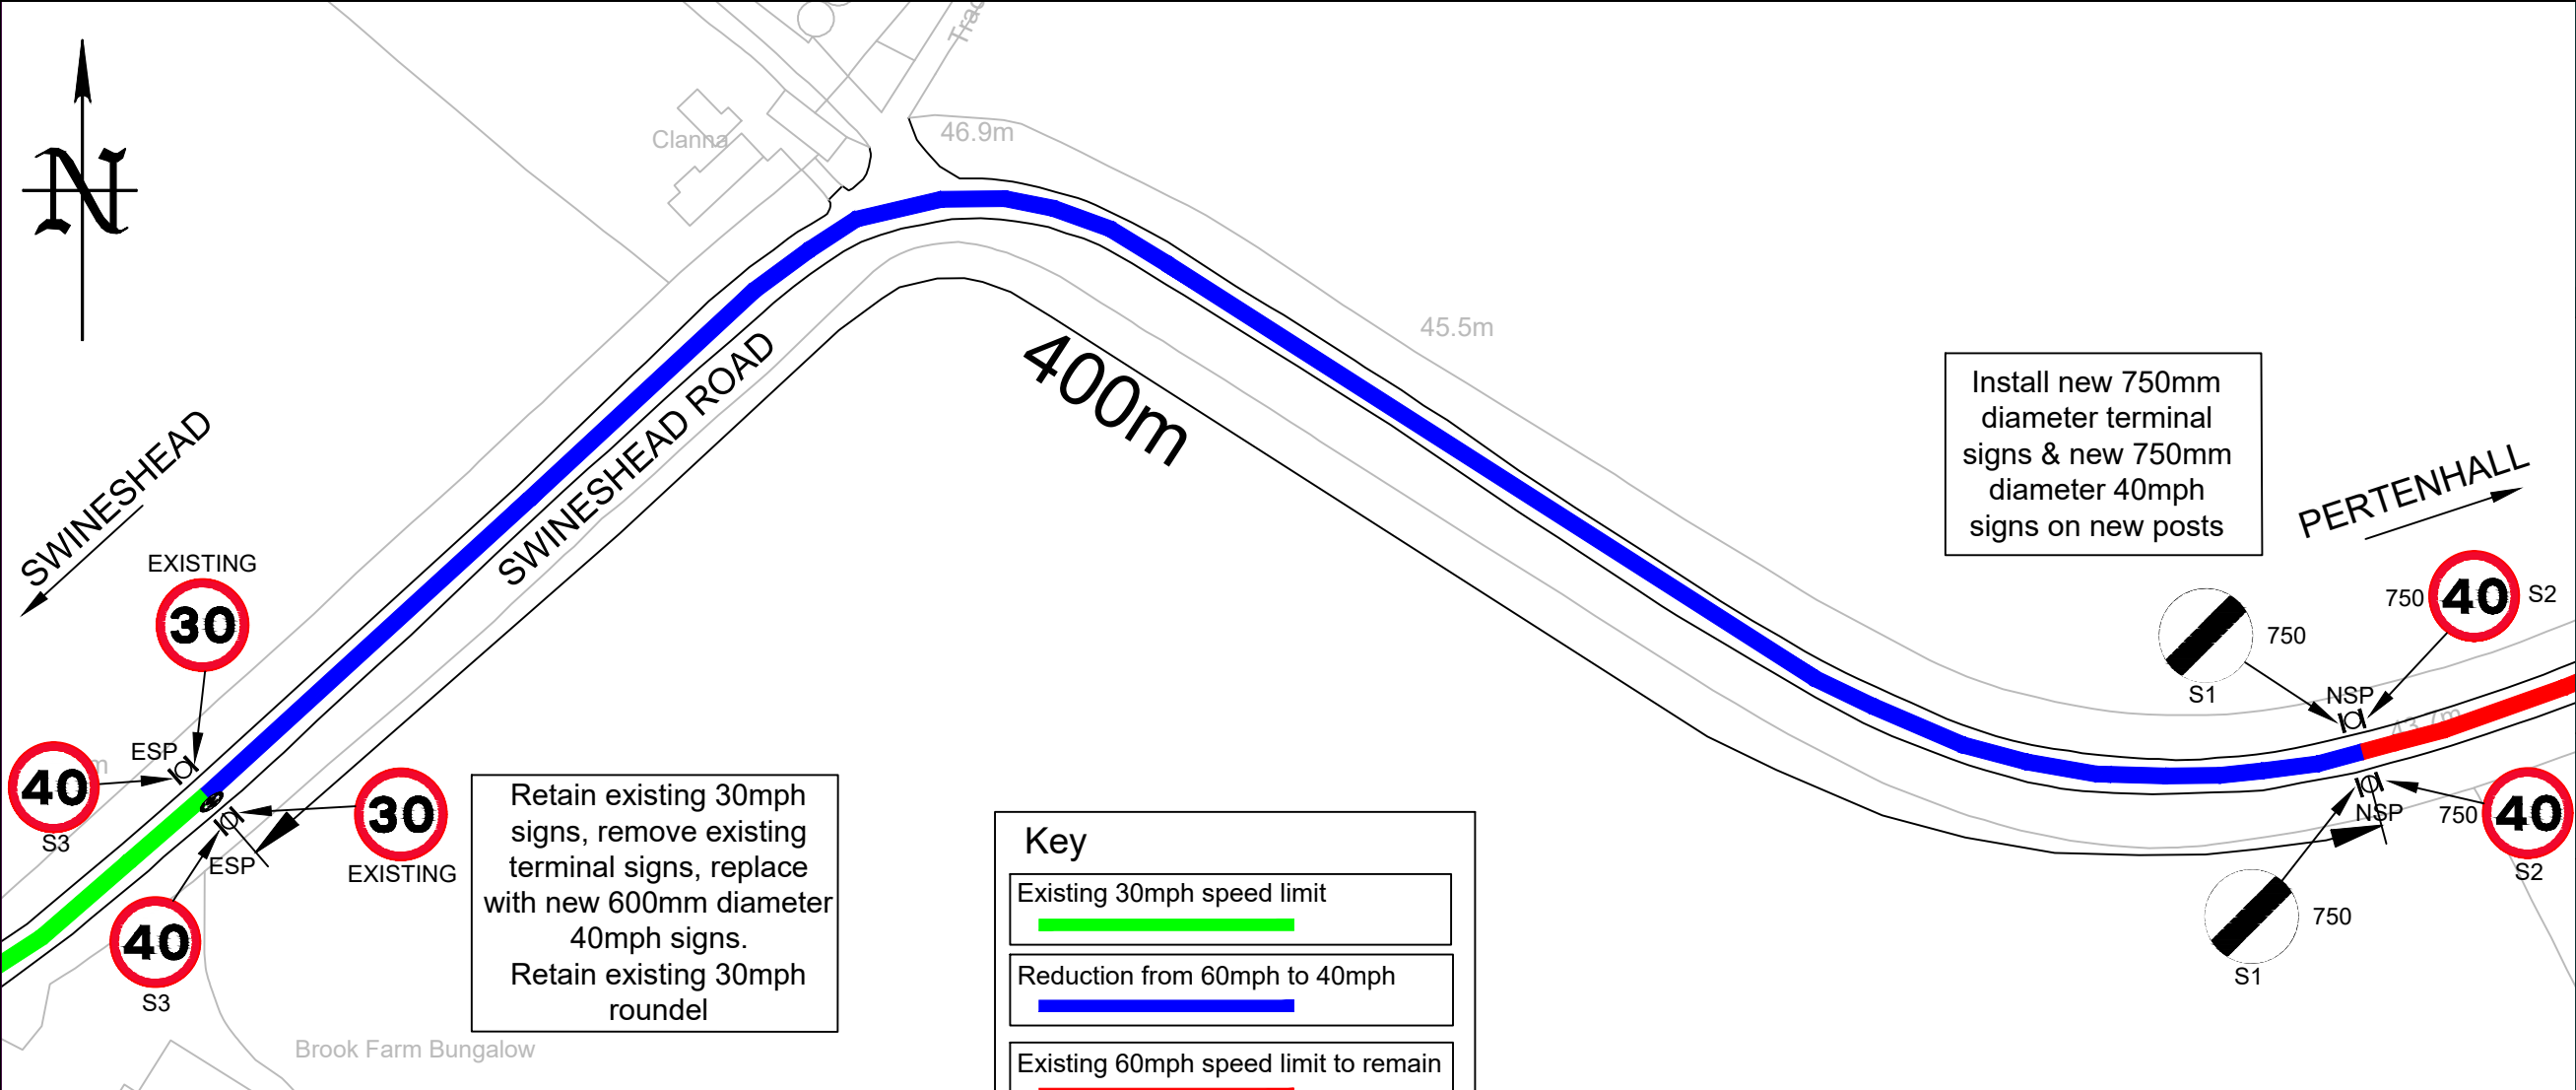


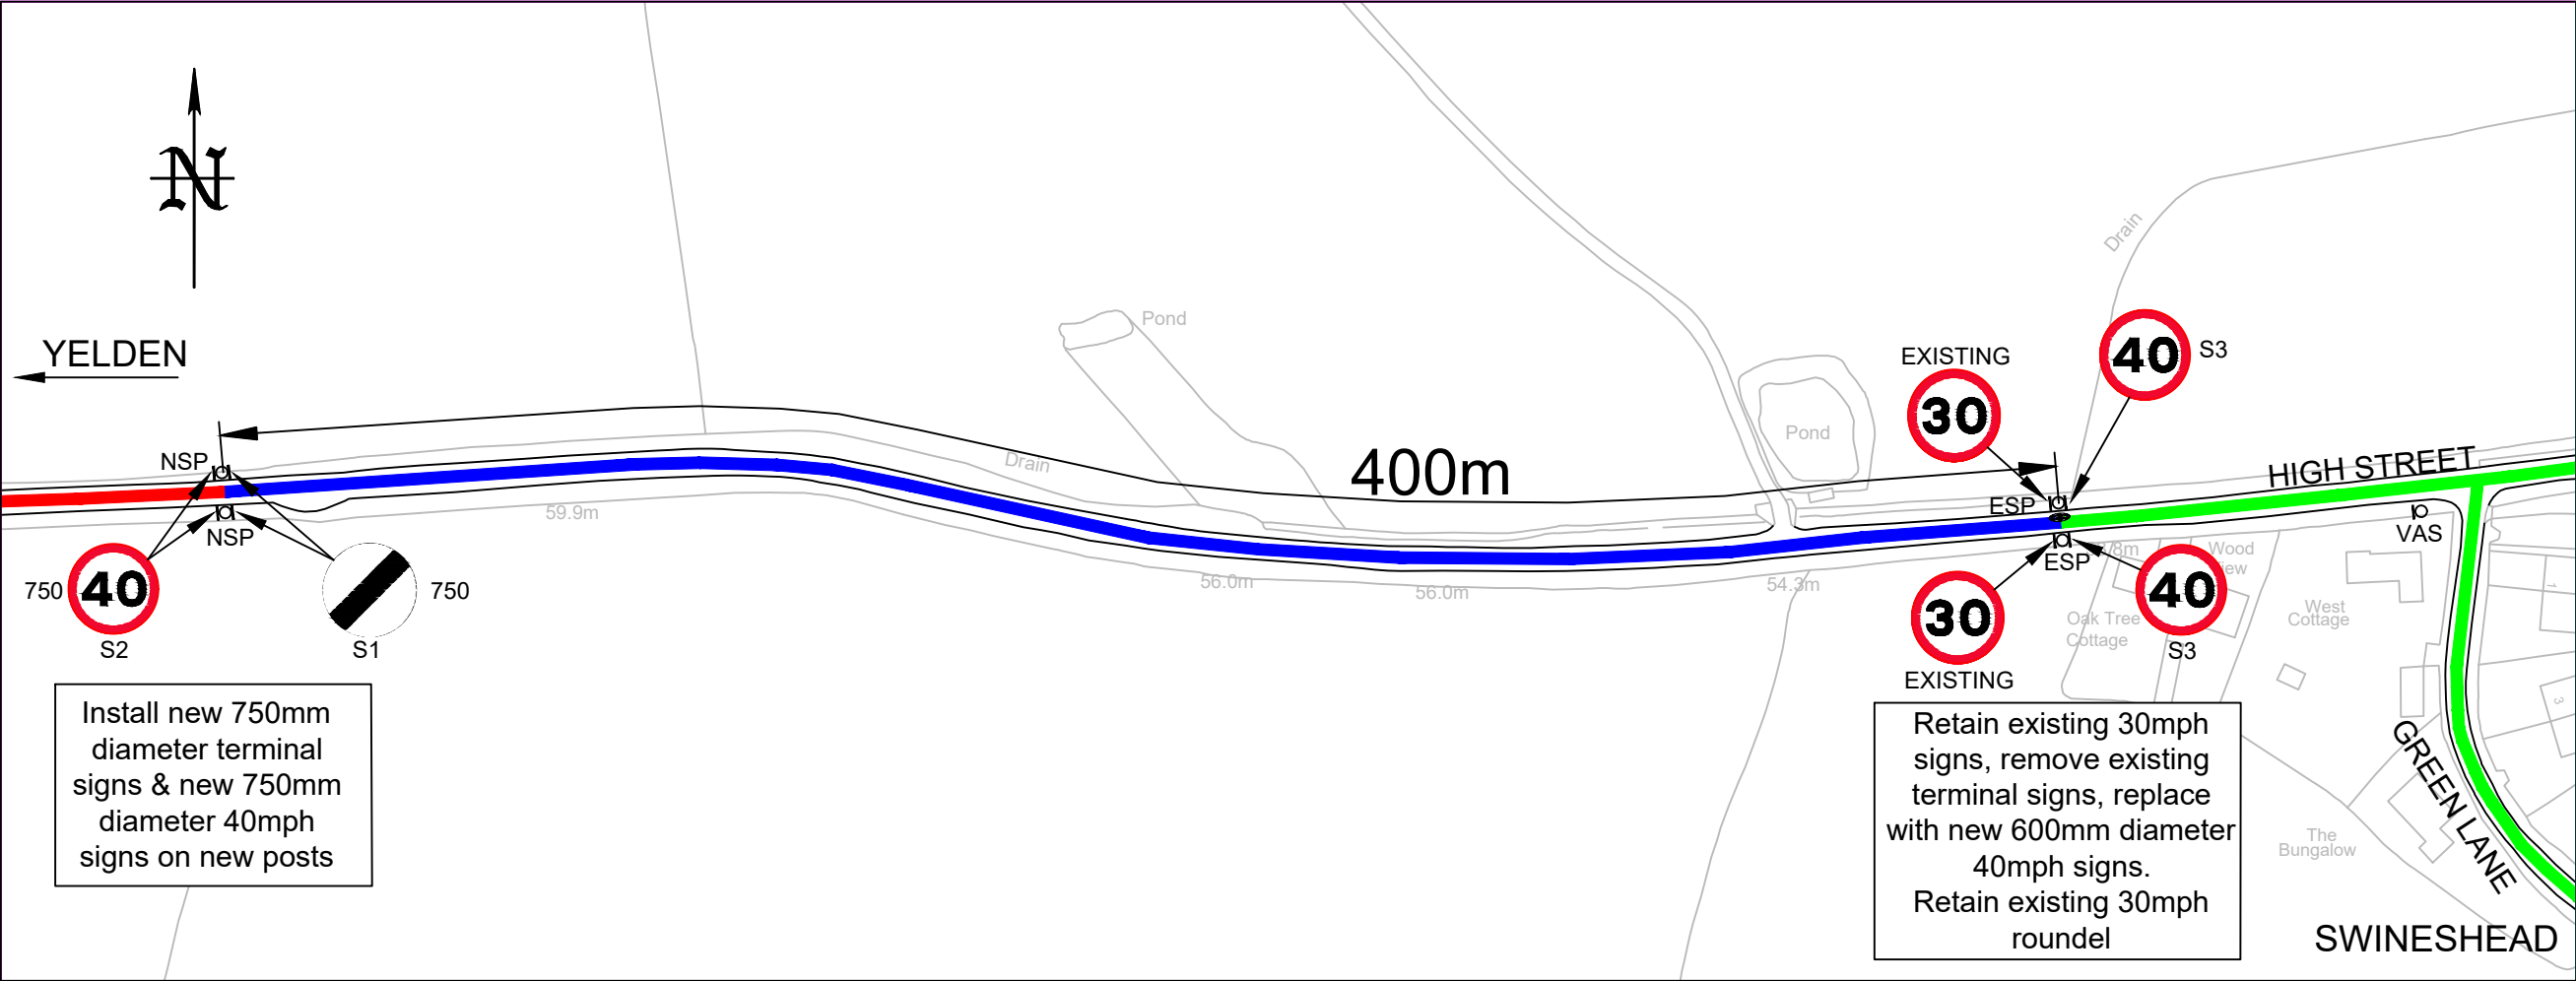

PRINTS FROM THIS DRAWING ARE UNCONTROLLED UNLESS OTHERWISE STATED

KEY:

- Existing vehicle activated sign
- New 89mm diameter sign post
- Existing sign post
- Sign number

NOTES

The new speed reduction to 40mph to extend for a distance of 400m from the end of the existing 30mph speed limit. Retain existing 30mph repeater signs.

20/09/2022	First Issue	0	GM
DATE	AMENDMENTS	REV	BY

BEDFORD BOROUGH COUNCIL

Traffic Management

BOROUGH HALL, CAULDWELL ST, BEDFORD, MK42 9AP
Tel. (01234) 267422

CLIENT
Environment

SCHEME
Swineshead New 40mph speed limit

DRAWING TITLE
Location Plan

Sheet 1 of 2

DRG STATUS
Construction

SCALE @ A3 NTS	DATE 20/09/2022	DRAWN GM	CHECKED JH
-------------------	--------------------	-------------	---------------