


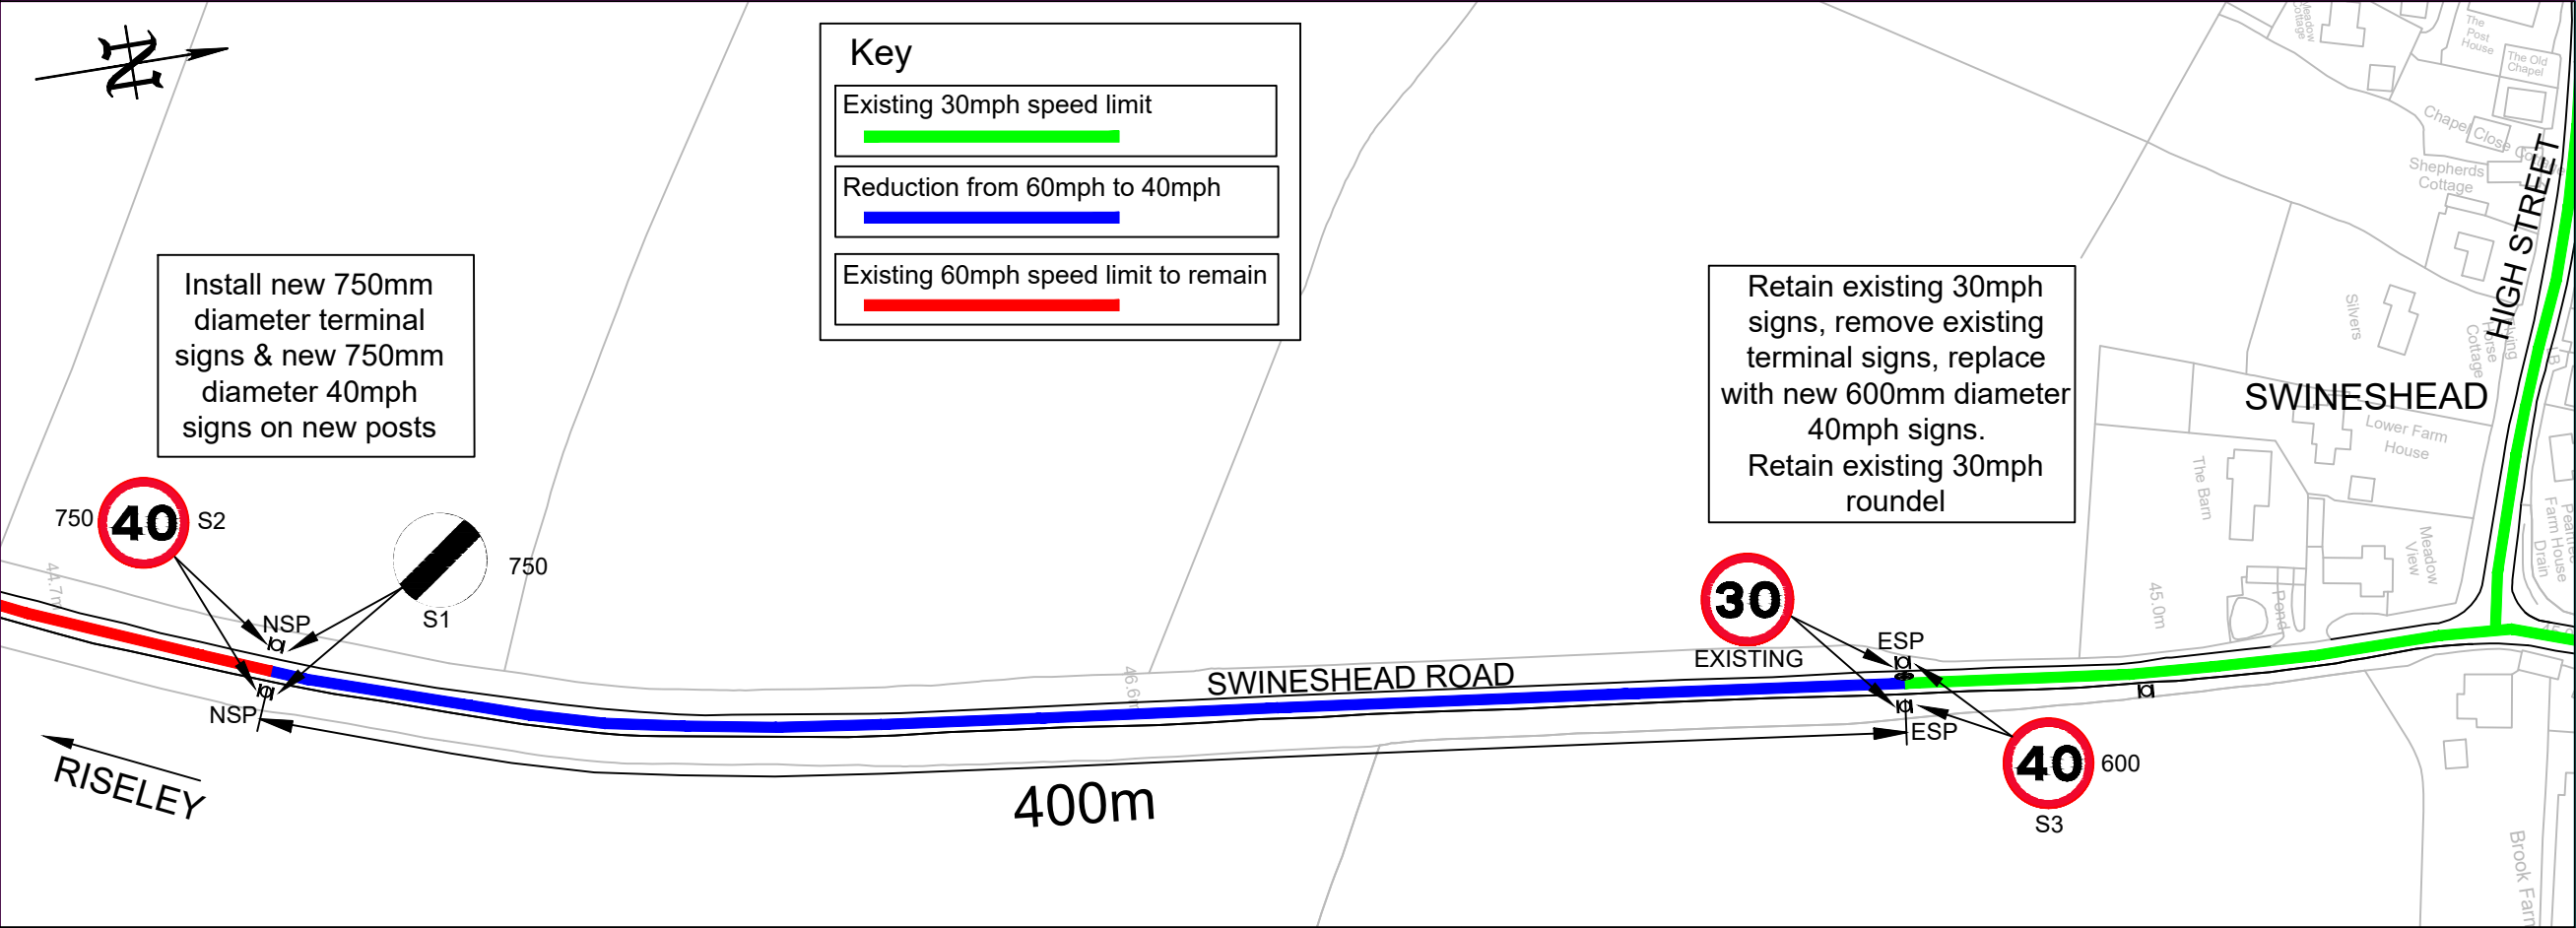

- KEY:**
- New 89mm diameter sign post
 - Existing sign post
 - S1 Sign number

NOTES

The new speed reduction to 40mph to extend for a distance of 400m from the end of the existing 30mph speed limit.

Retain existing 30mph repeater signs.

New signs in accordance with the Traffic Signs Regulations and General Directions 2016, mounted back to back at 2100mm above ground on new 89mm diameter galvanised steel posts, with associated end caps.


Posts to protrude no higher than top edges of signs. Post foundations 1.0m deep.

6 no. new posts, each 3.85m long.

Verges to be re-instated.



S2 x 6

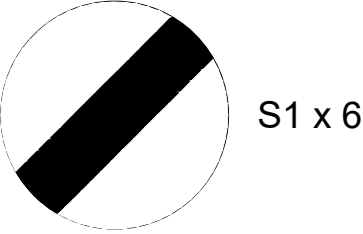

S1 x 6



S3 x 6

Sign Reference	670–40 sign S2
Height	750 mm
Width	750 mm
Area	0.44 m ²
Material	Class R3B–UK
Mount Height	2300

Sign Reference	671 sign S1
Height	750 mm
Width	750 mm
Area	0.44 m ²
Material	Class R3B–UK
Mount Height	2300

Sign Reference	670–40 sign S3
Height	600 mm
Width	600 mm
Area	0.28 m ²
Material	Class R3B–UK
Mount Height	2300

20/09/2022	First Issue	0	GM
DATE	AMENDMENTS	REV	BY



Traffic Management

BOROUGH HALL, CAULDWELL ST, BEDFORD, MK42 9AP
Tel. (01234) 267422

CLIENT
Environment

SCHEME
**Swineshead
New 40mph speed limit**

DRAWING TITLE
Location Plan

Sheet 2 of 2
DRG STATUS
Construction

SCALE @ A3 NTS	DATE 20/09/2022	DRAWN GM	CHECKED JH
-------------------	--------------------	-------------	---------------